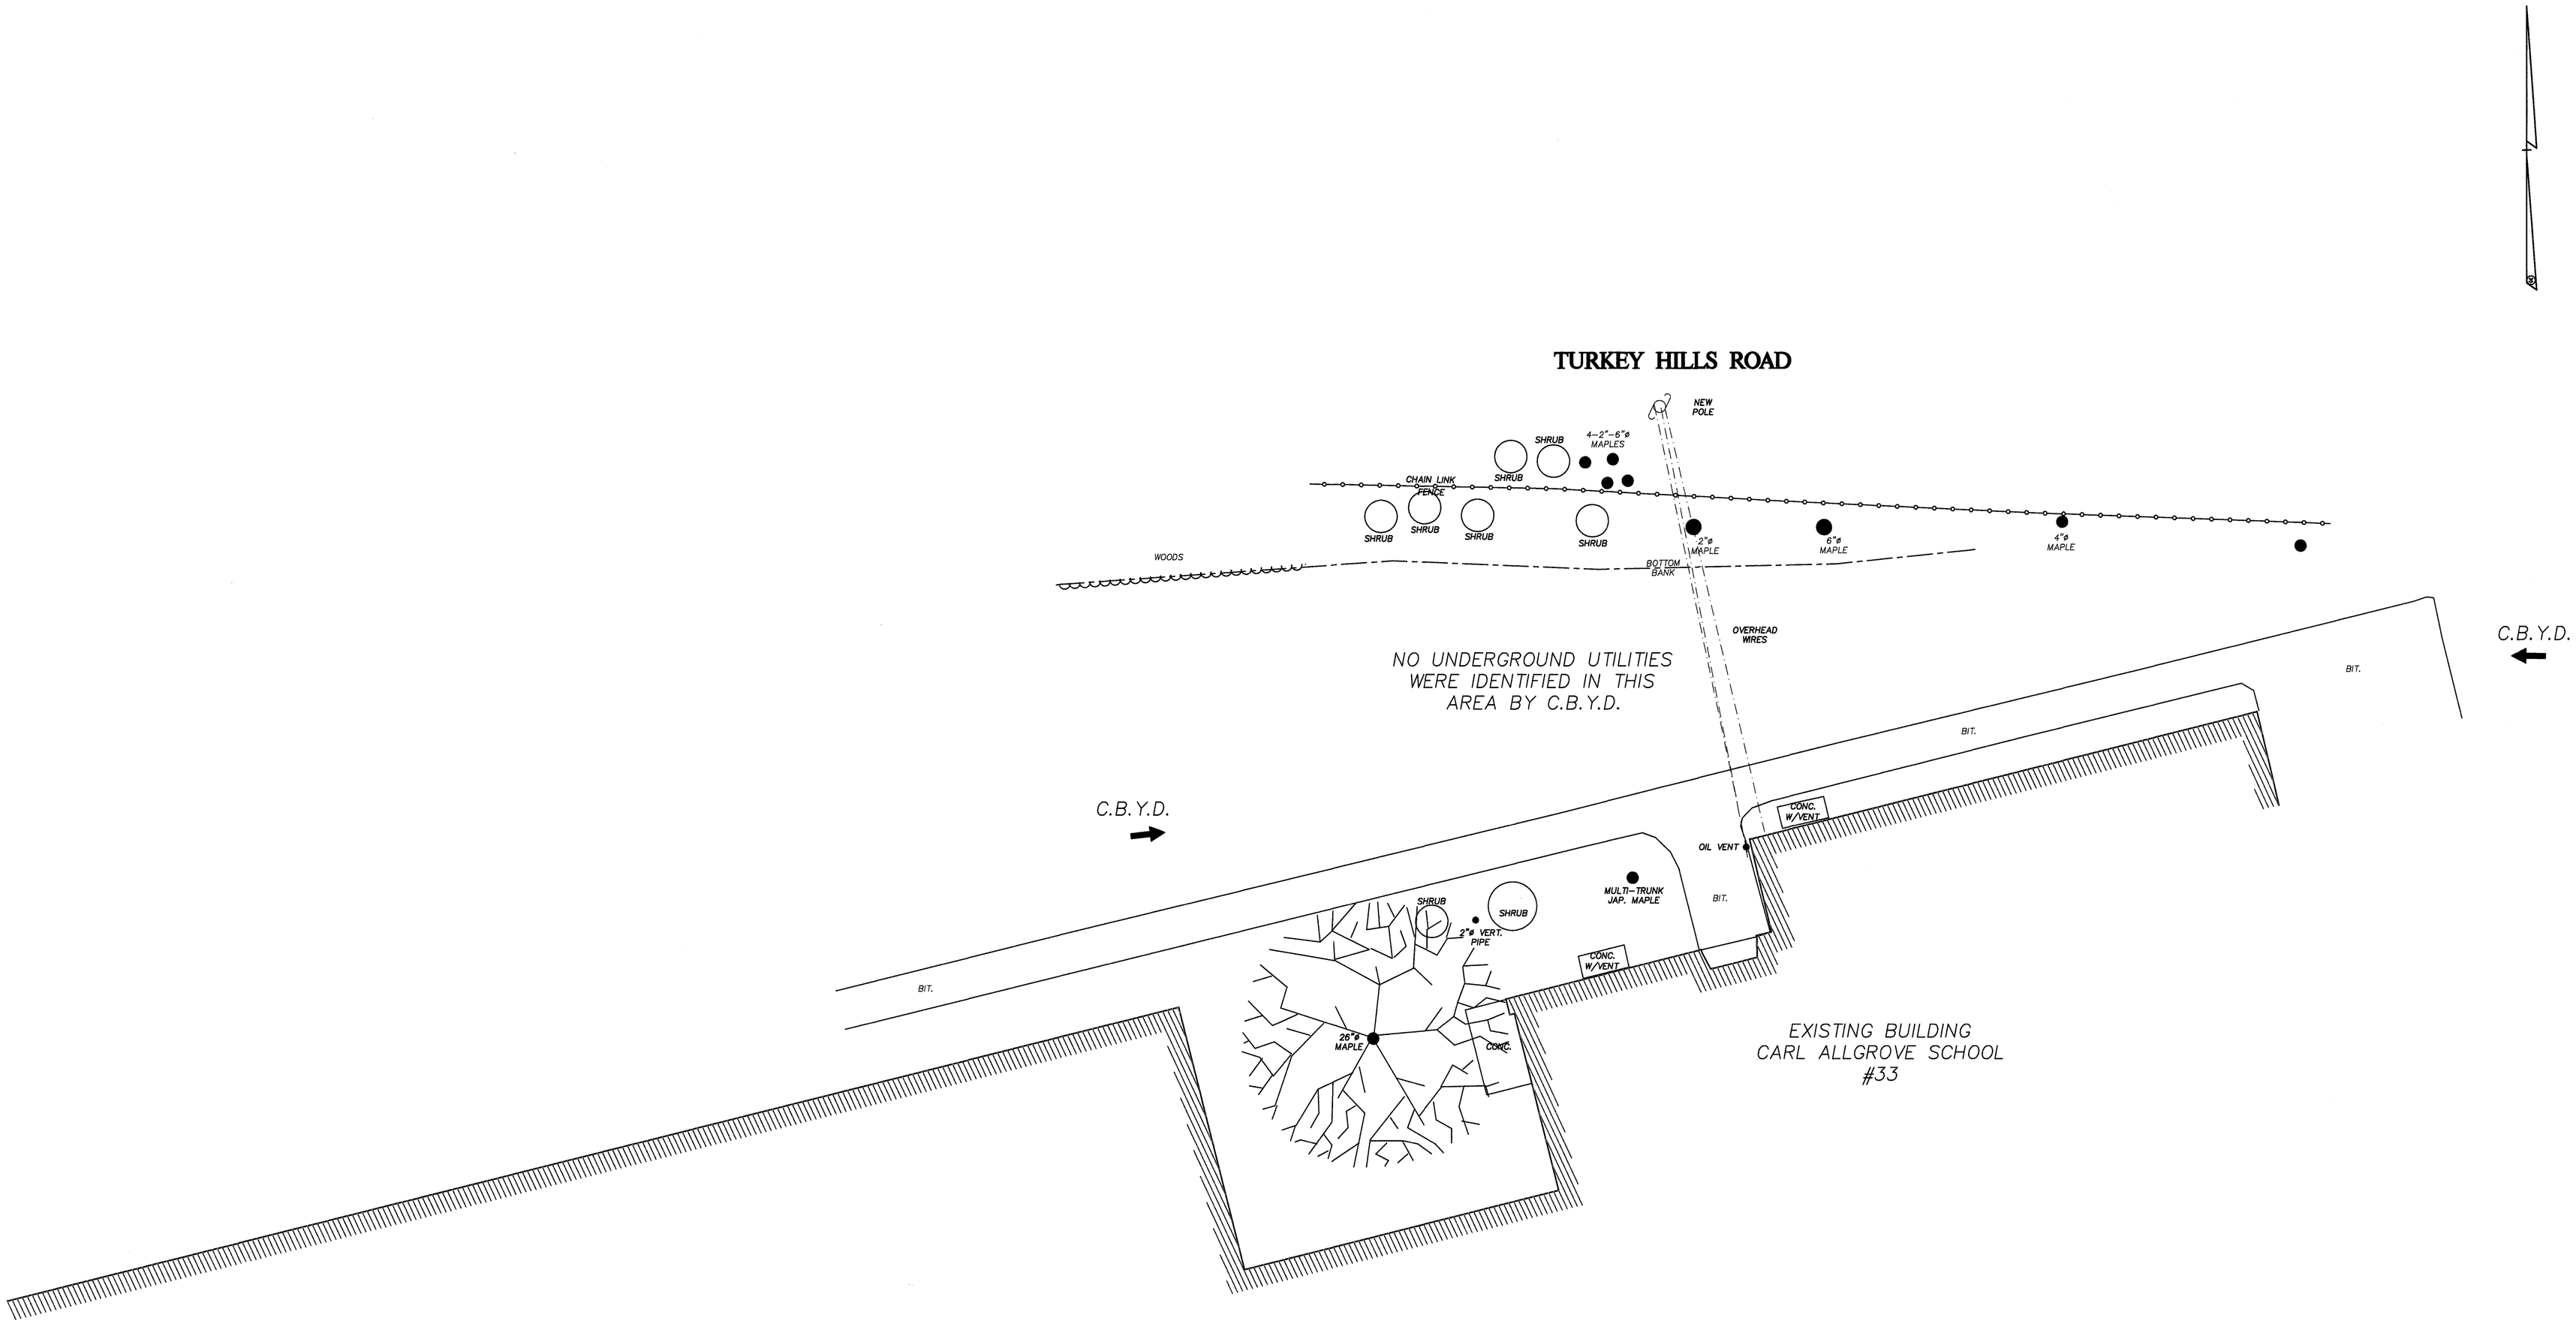

SURVEY NOTES:

THIS MAP HAS BEEN PREPARED PURSUANT TO THE REGULATIONS OF CONNECTICUT STATE AGENCIES SECTIONS 20–300b–1 THROUGH 20–300b–20 AND THE "STANDARDS FOR SURVEYS AND MAPS IN THE STATE OF CONNECTICUT" AS PREPARED AND ADOPTED BY THE CONNECTICUT ASSOCIATION OF LAND SURVEYORS, INC. ON SEPTEMBER 26, 1996.

THE TYPE OF SURVEY PERFORMED IS A TOPOGRAPHIC SURVEY, AND IS INTENDED TO DEPICT THE POSITION OF THE BUILDING, VISIBLE UTILITIES, PAVEMENT AND TREES.

THIS PLAN CONFORMS TO HORIZONTAL ACCURACY CLASS A–2.

UTILITY MARKINGS

UTILITY STATEMENT

UNDERGROUND UTILITY, STRUCTURE AND FACILITY LOCATIONS DEPICTED AND NOTED HEREON HAVE BEEN COMPILED, IN PART, FROM RECORD MAPPING SUPPLIED BY THE RESPECTIVE UTILITY COMPANIES OR GOVERNMENTAL AGENCIES, FROM PAROL TESTIMONY AND FROM OTHER SOURCES. THESE LOCATIONS MUST BE CONSIDERED AS APPROXIMATE IN NATURE. ADDITIONALLY, OTHER SUCH FEATURES MAY EXIST ON THE SITE, THE EXISTENCE OF WHICH ARE UNKNOWN TO THIS SURVEYOR. THE SIZE, LOCATION AND EXISTENCE OF ALL SUCH FEATURES MUST BE FIELD DETERMINED AND VERIFIED BY THE APPROPRIATE AUTHORITIES PRIOR TO CONSTRUCTION. CALL BEFORE YOU DIG 1–800–922–4455.

GRAPHIC SCALE

10 0 5 10 20 40

(IN FEET)
1 inch = 10 ft.

STATE OF CONNECTICUT
BRIAN E. DENNO
No. 70064
LICENSED LAND SURVEYOR

REVISIONS:

TO MY KNOWLEDGE AND BELIEF THIS MAP IS SUBSTANTIALLY CORRECT AS NOTED HEREON.

NOT VALID UNLESS LIVE SIGNATURE AND EMBOSSED SEAL IS AFFIXED

DENNO LAND SURVEYING & CONSULTING, LLC
2 TUNXIS RD STE. 214 TARIFFVILLE, CT 06081

CARL ALLGROVE SCHOOL
PREPARED FOR
TOWN OF EAST GRANBY
33 TURKEY HILLS ROAD
EAST GRANBY, CONNECTICUT

SCALE	DATE	SHEET NO.
1"=10'	6/18/20	1 OF 1